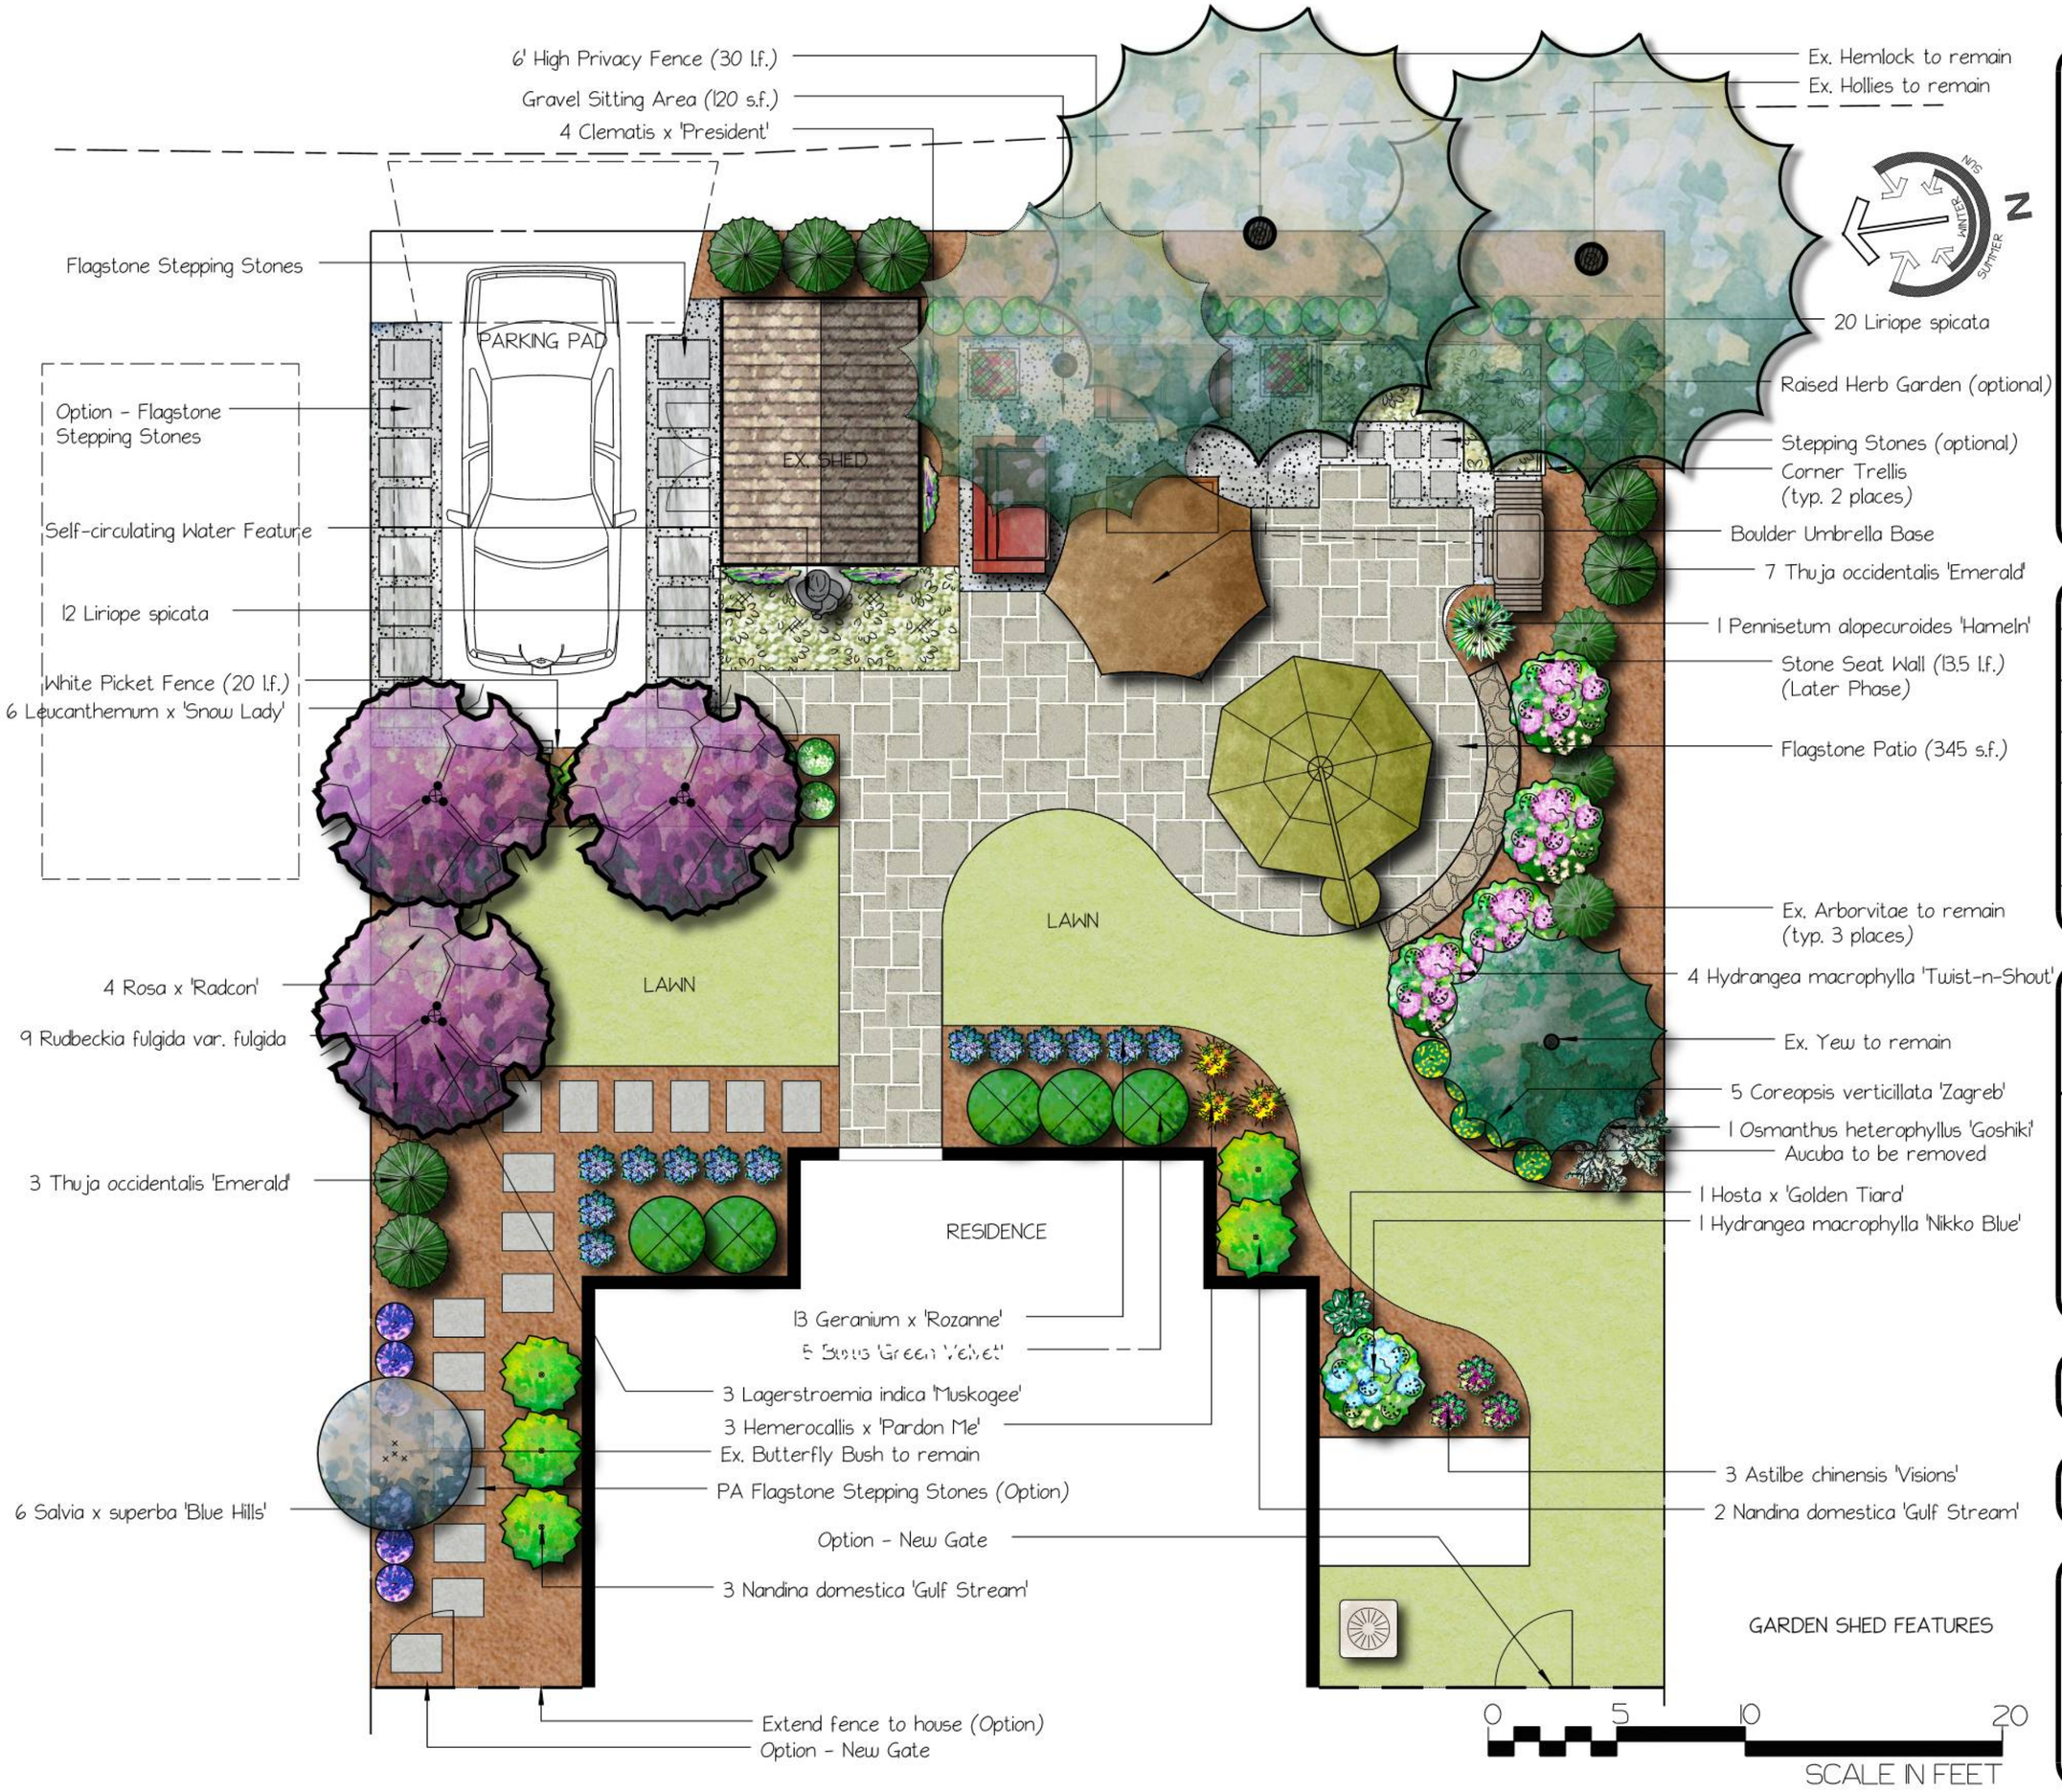

WAGESTER DESIGN GROUP
Landscape Architecture

No.	Date	Revision

Client :
Baker Park Res.

Address :
Frederick, MD 21701

Scale : 1/4" = 1'-0"

Plan No :

Designer : KEW
Editor : KEW
Date : August 2012